REV. NO.	DESCRIPTION	BY	DATE	APPROV.
4	MADE CORRECTIONS BY MARKED UP PRINT BY ANDY SMITH AND DALE GRIGGS	MB	7/8/81	
4	REVISED DWG. PER AS-BUILT INSTALLATION	JT	11/9/82	
5	REVISED DIMENSIONS OF PLATE AT WING BOTTOM FR. 22. REVISED SHIPS THICKNESS FR. 22. ADDED DETS. FR. 26 & 28 (AS-BUILT). ADD SEE DETAIL BTWN ATTACHED TO W.T.BK. STEM & PAINTED THICKNESS TO AS BUILT. REV. A. WING, W.T. ABS. 3.1 MARS 1981	JT	8/4/81	
6	MADE CHANGES TO FR. 6, 7, & 8 (FR. 7) TO MATCH TRIAL FITTING DRAWING 70 RUN THRU REV. DR. 84 AND SIDE 20-83.	JT	8/4/81	
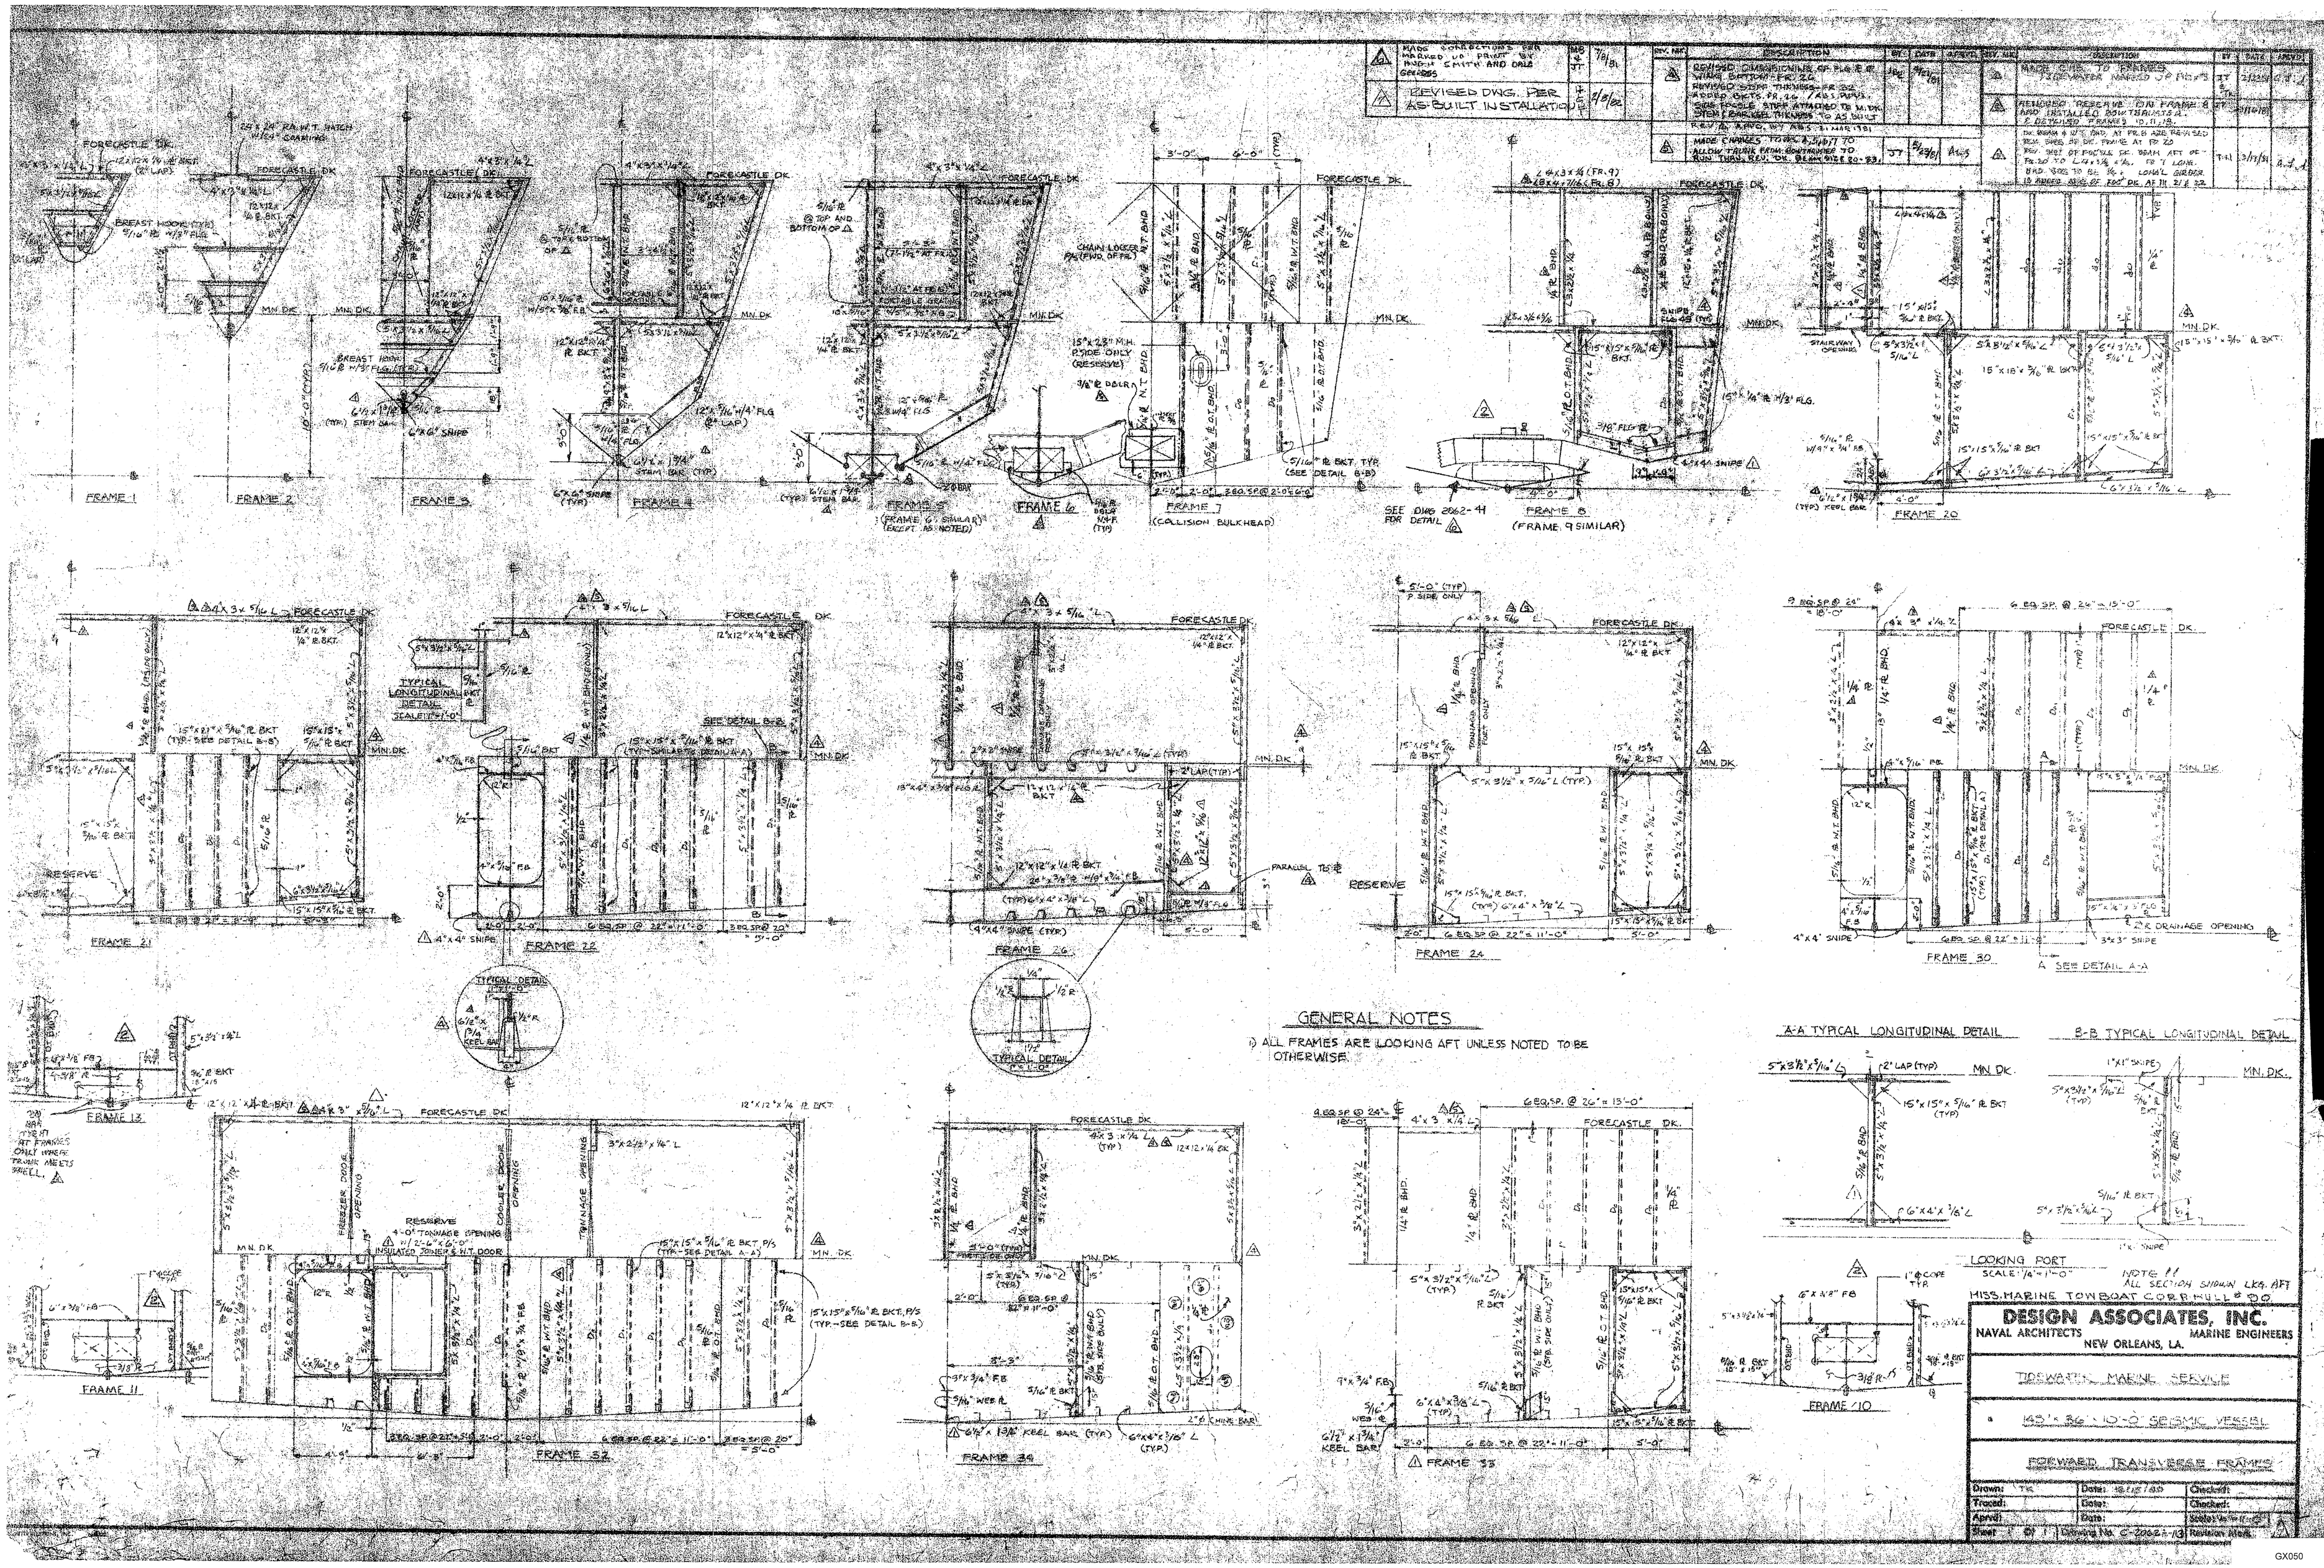
REV. NO.	DESCRIPTION	BY	DATE	APPROV.
4	MADE CHG. TO FRAMES 20 & 22 (WATER MARKED UP PRINT)	JT	3/12/80	
4	REMOVED RESERVE DIA FRAME 8 AND INSTALLED 20" WATERTIGHT A.T.F. DETACHED FRAMES 10, 11, 13.	JT	3/11/80	
3	DR. DRAW & UPD. IND. AT FR. 8 AND REVISED REV. SHEE. 8 DR. FRAME AT FR. 20. REV. SET OF FACTUAL DR. 1984 (AFT OF FR. 20) TO L=4 1/2 & 1/4". FR. 7 LONG. IND. 3.00 TO 6.0. 1/4" LONG'L GIRDER IS FRAMES 8 & 9 AT DR. AT FR. 21 & 22.	TAL	3/11/81